Plan of Title

DRAWING TITLE

Plan of Title for premises at
147-147A Xxxxxx Xxxx Lane
London
X9 8XX

SCALE	DATE	DRAWN	APPROVED
1:100 1:500	08/01/2009	K.S.	K.S.

DRAWING NUMBER	REV
LPT-03-R	02
Additional copies of these Plans are available on request We do not recommend submitting anything other than our original plans to the Land Registry as most reproductions will be rejected due to distortion and scaling inaccuracy.	SIZE A3




NOTES

The area edged red on the plan represents Title No. NGL205000.

The area edged in green on the plan represents land removed from Title No. NGL205000.

The area hatched blue on the Plan is a right of way on registered land for use by other land.

Location Plan Scale 1:500

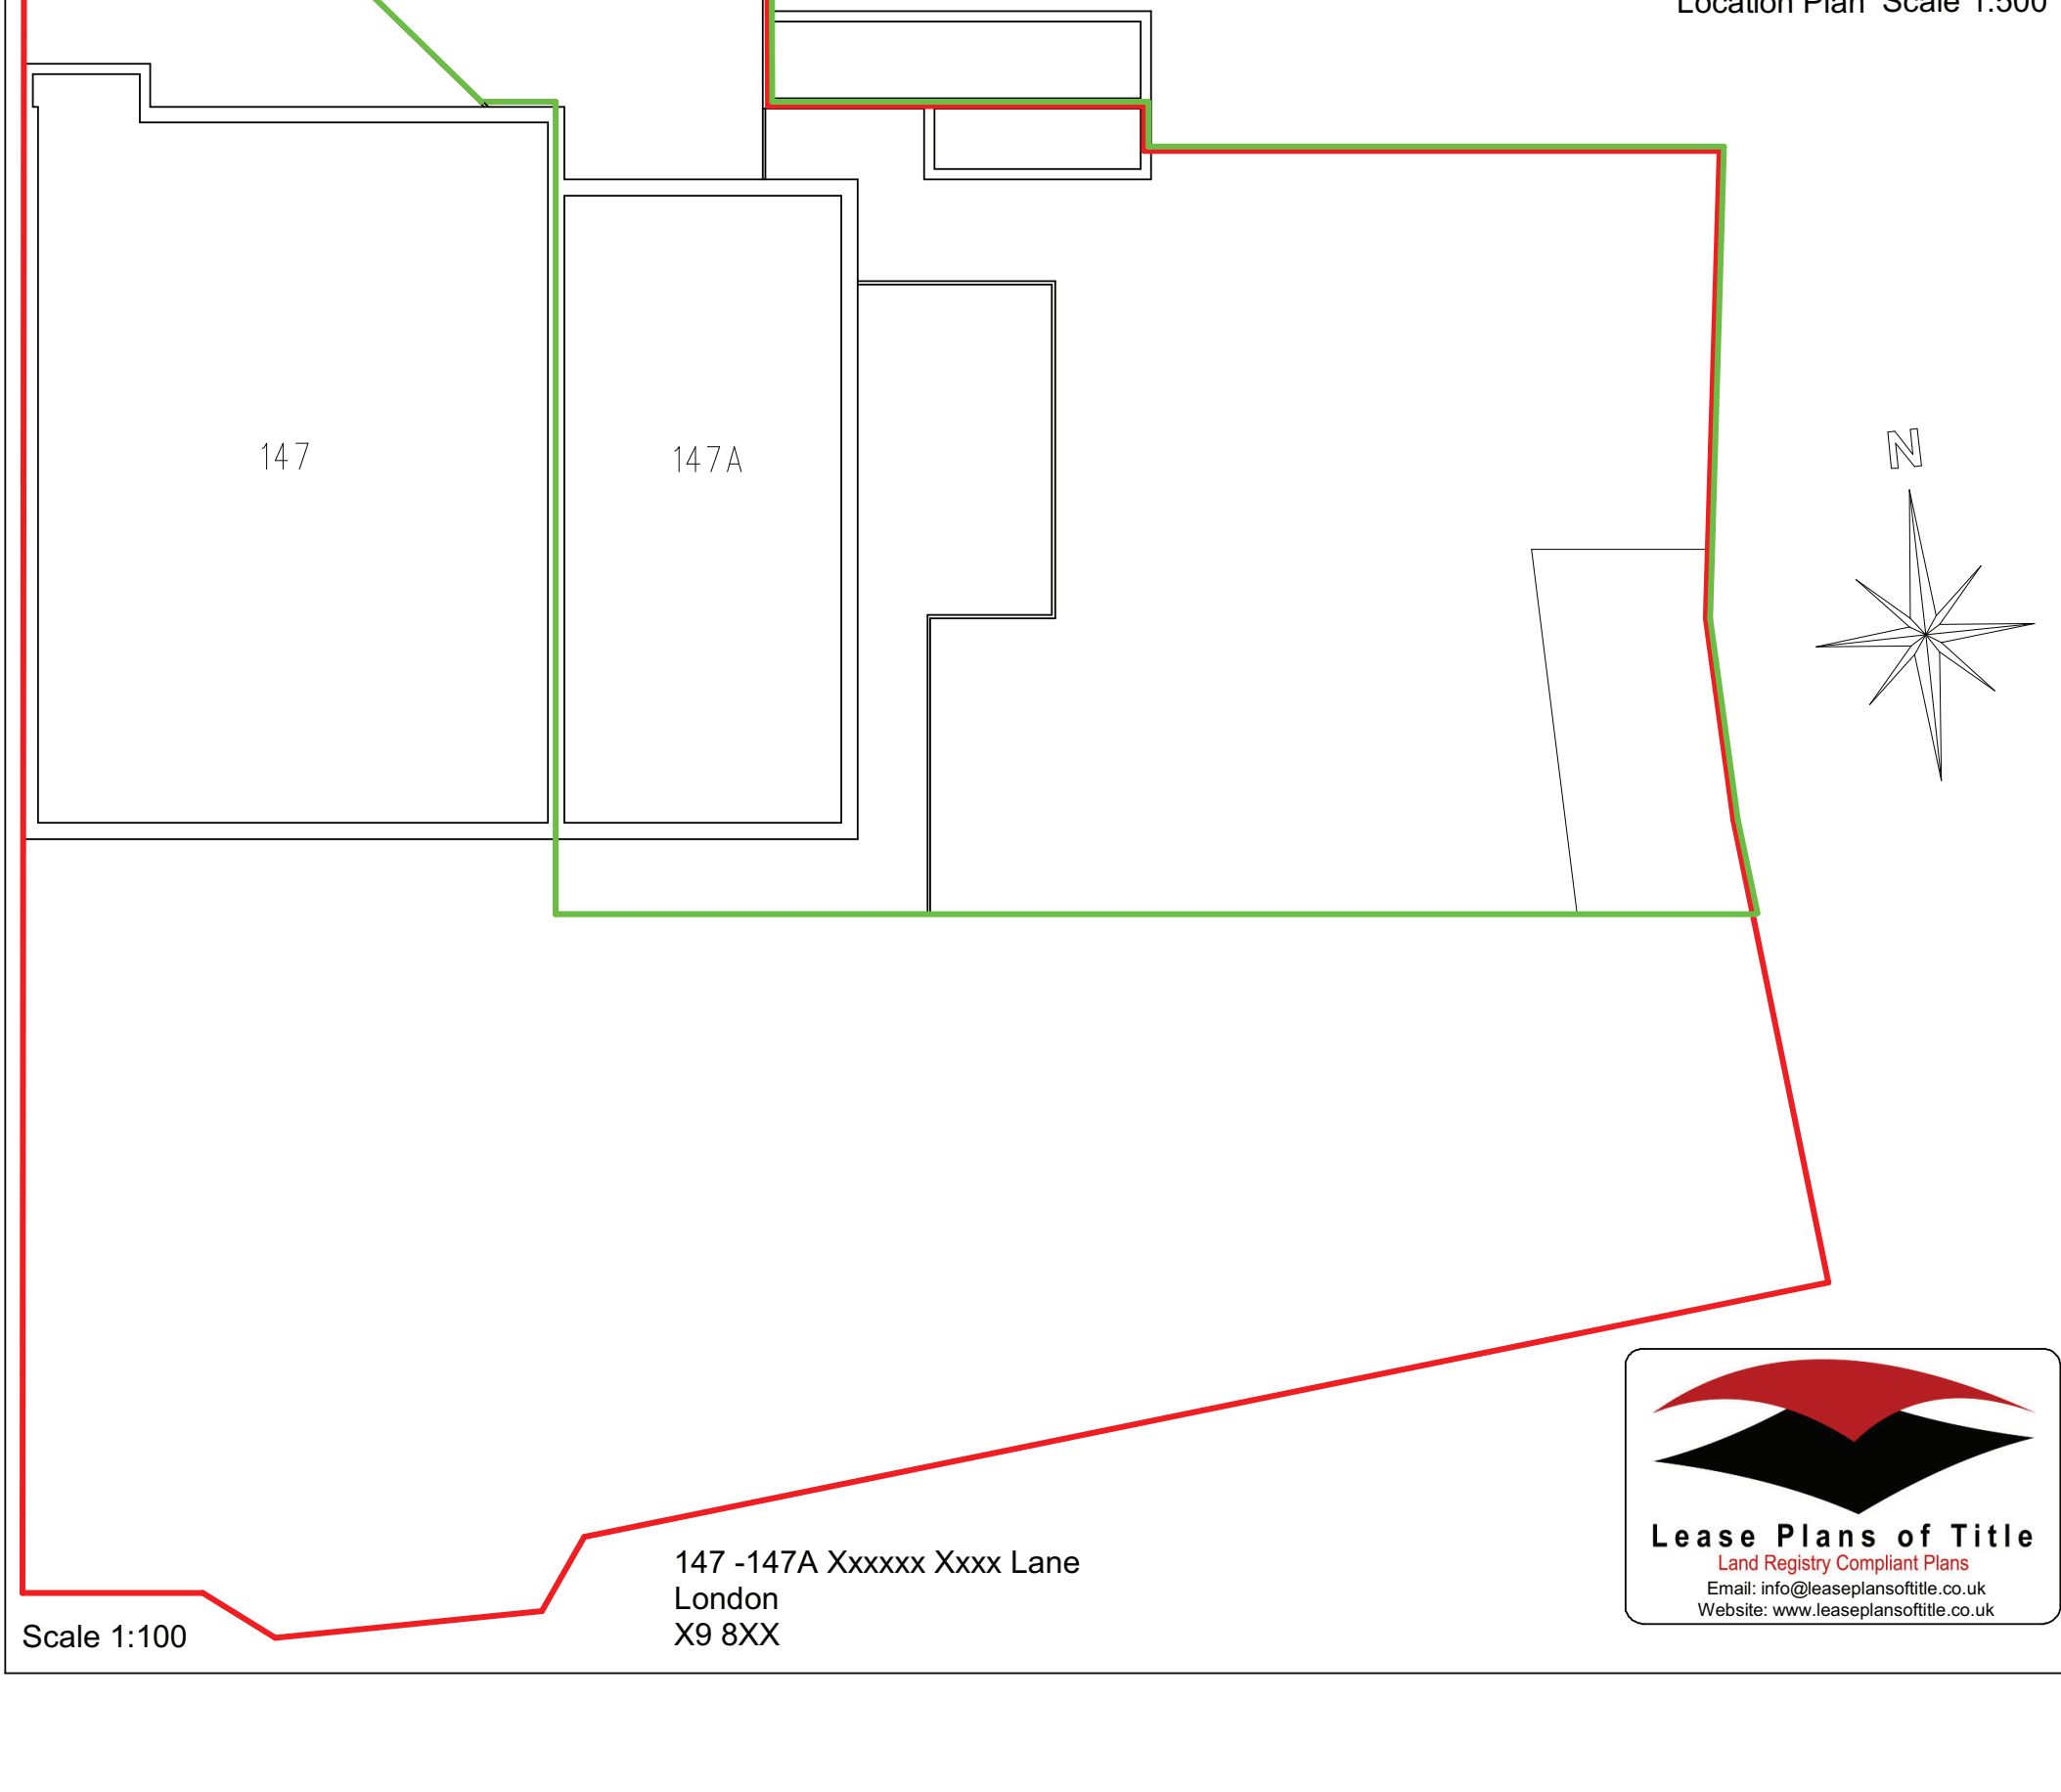

Scale 1:100

147 -147A Xxxxxx Xxxx Lane
London
X9 8XX

Lease Plans of Title
Land Registry Compliant Plans
Email: info@leaseplansoftitle.co.uk
Website: www.leaseplansoftitle.co.uk